

DISTANCES AND HEIGHTS IN METRES

PRECISION APPROACH TERRAIN CHART - ICAO

SINGAPORE/Singapore Changi
RWY 20C

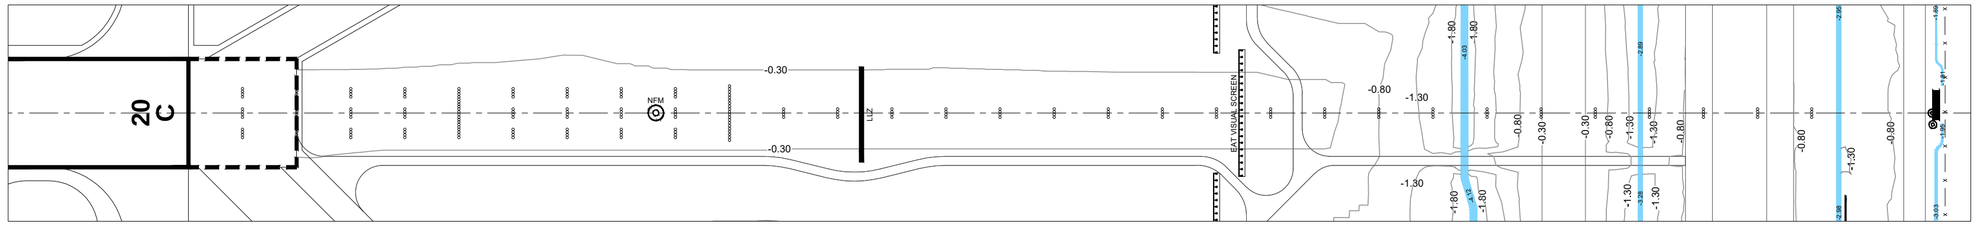

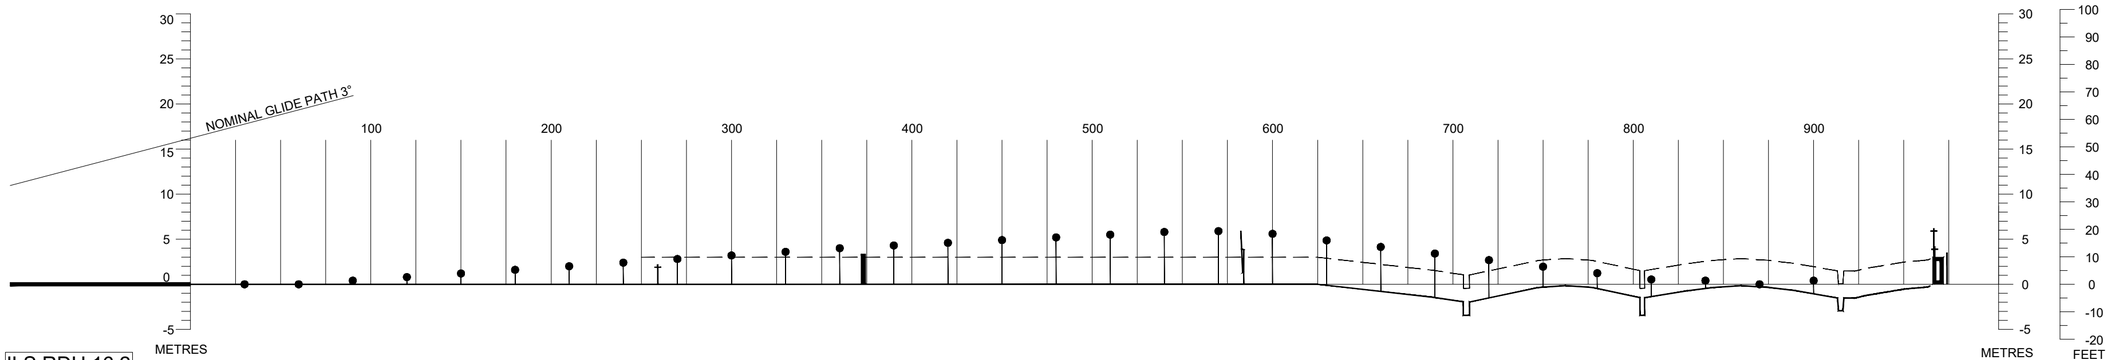

ILS RDH 16.2

SCALE 1: 2500

0 50 100 200 300 METRES

0 50 100 200 300 400 500 600 700 800 900 1000 FEET

HORIZONTAL SCALE 1 : 2500

VERTICAL SCALE 1 : 500

CONTOUR AND HEIGHTS ARE RELATED TO ELEVATION OF RWY THR

LEGEND	
LOCALISER	LLZ
ANTENNA	
DRAIN	
FENCE	
CONTOUR	-1.30
PRECISION APPROACH LIGHT	
ROAD	
EAT VISUAL SCREEN	
BUILDING	
CENTRE-LINE PROFILE	
DEVIATION AT LEAST +/- 3M FROM CENTRE-LINE PROFILE	
JET BLAST FENCE	

AMENDMENT RECORD		
NO.	DATE	ENTERED BY

© 2024 Civil Aviation Authority Singapore

CHANGES: Revised plan, profile and legend