

DISTANCES AND HEIGHTS IN METRES

PRECISION APPROACH TERRAIN CHART - ICAO

SINGAPORE/Singapore Changi
RWY 02R

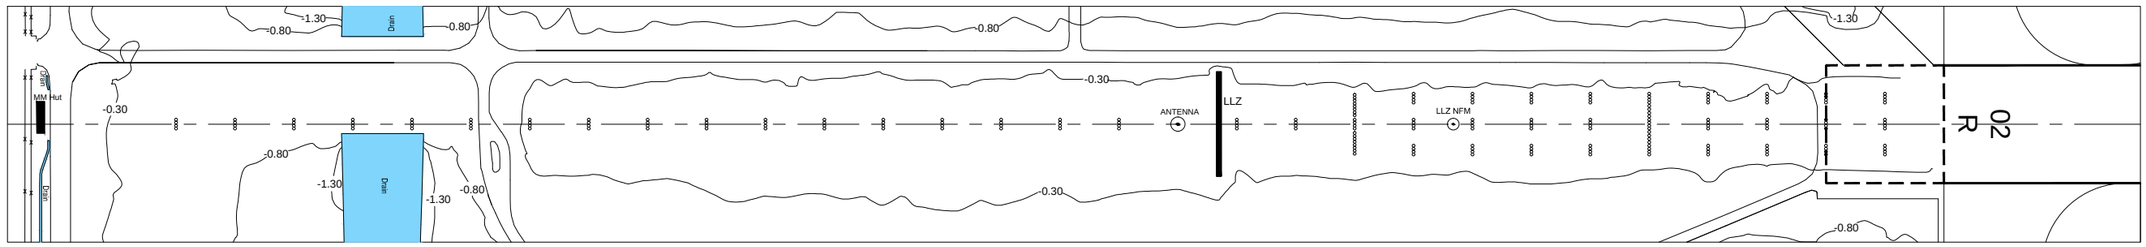

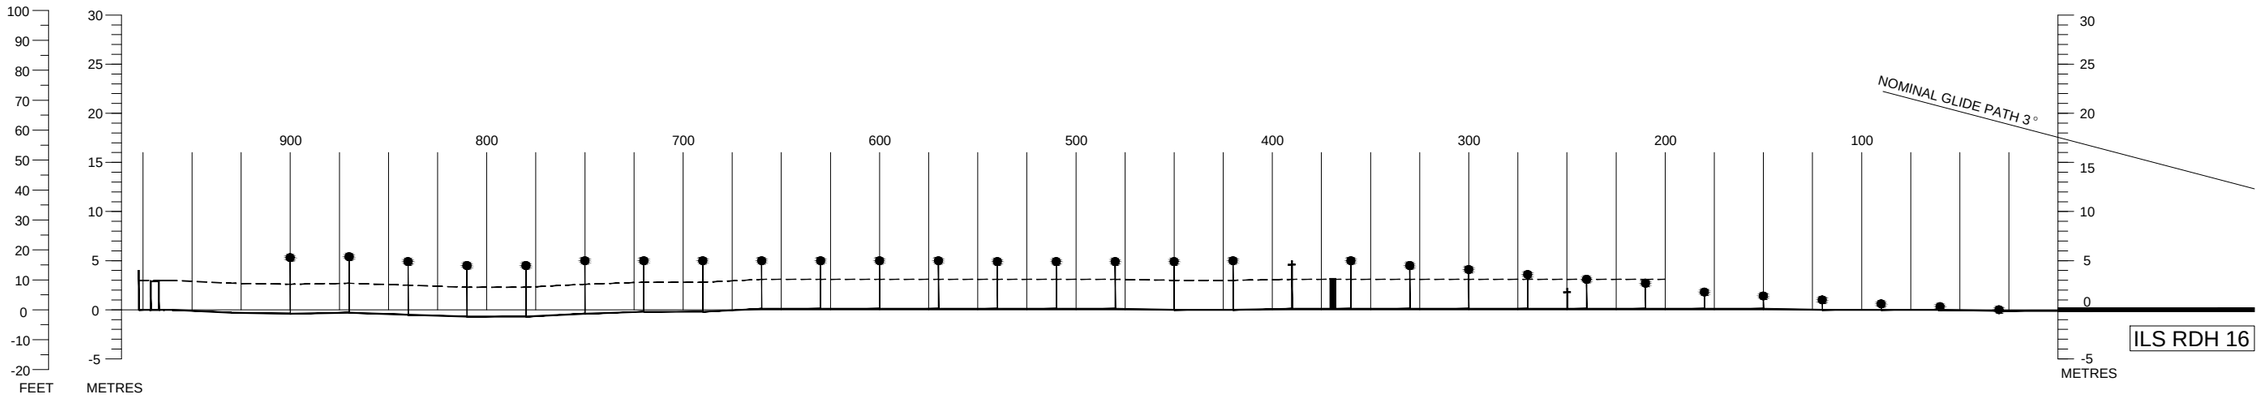

SCALE 1: 2500

0 50 100 200 300 METRES

0 50 100 200 300 400 500 600 700 800 900 1000 FEET

CAUTION: RWY 02R/20L NOT AVAILABLE FOR CIVIL USE UNTIL FURTHER ADVISED

HORIZONTAL SCALE 1 : 2500

VERTICAL SCALE 1 : 500

CONTOUR AND HEIGHTS ARE RELATED TO ELEVATION OF RWY THR

LEGEND	
ANTENNA	
LOCALISER	LLZ
DRAIN	
FENCE	
CONTOUR	1.30
PRECISION APPROACH LIGHT	
ROAD	
BUILDING	
CENTRE-LINE PROFILE	
DEVIATION AT LEAST +/- 3M FROM CENTRE-LINE PROFILE	

AMENDMENT RECORD		
NO.	DATE	ENTERED BY

© 2024 Civil Aviation Authority Singapore

CHANGES: Updated caution text.