DIMENSIONS AND ELEVATIONS IN METRES

AERODROME OBSTACLE CHART - ICAO
TYPE A (OPERATING LIMITATIONS)

SINGAPORE/Singapore Changi

MAGNETIC VARIATION 23°E (2020)

RWY 02C/20C

DECLARED DISTANCES

RWY 02C		RWY 20C
4000	TAKE-OFF RUN AVAILABLE	4000
4060	TAKE-OFF DISTANCE AVAILABLE	4060
4060	ACCELERATE STOP DISTANCE AVAILABLE	4060
4000	LANDING DISTANCE AVAILABLE	4000

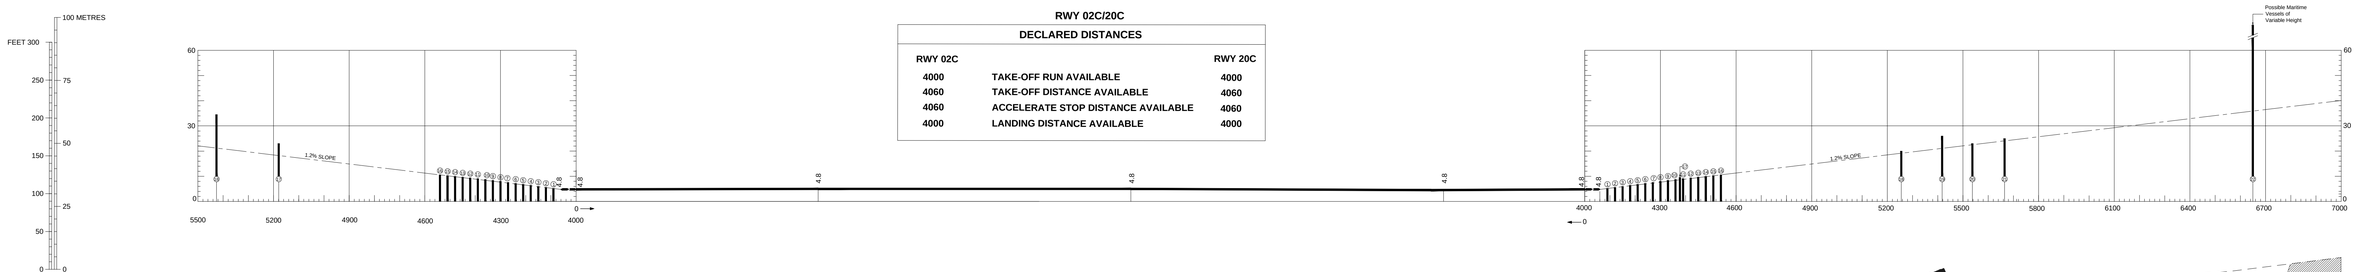

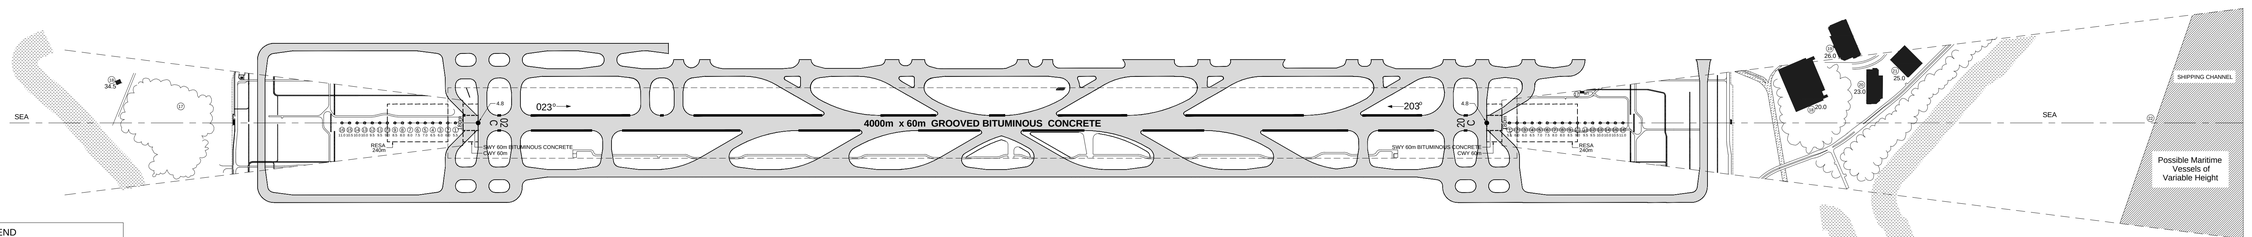

HORIZONTAL SCALE 1:10,000

METRES 400 200 0 500 1000 1500 2000 METRES

FEET 1000 500 0 1000 2000 3000 4000 5000 6000 FEET

ORDER OF ACCURACY
HORIZONTAL : ±1m
VERTICAL : ±1m

LEGEND	
IDENTIFICATION NUMBER	①
DRAIN	
FENCE	
PRECISION APPROACH LIGHT	
ROAD	
BUILDING	
EAT VISUAL SCREEN	

AMENDMENT RECORD		
NO.	DATE	ENTERED BY

© 2024 Civil Aviation Authority Singapore

CHANGES: Revised aerodrome layout