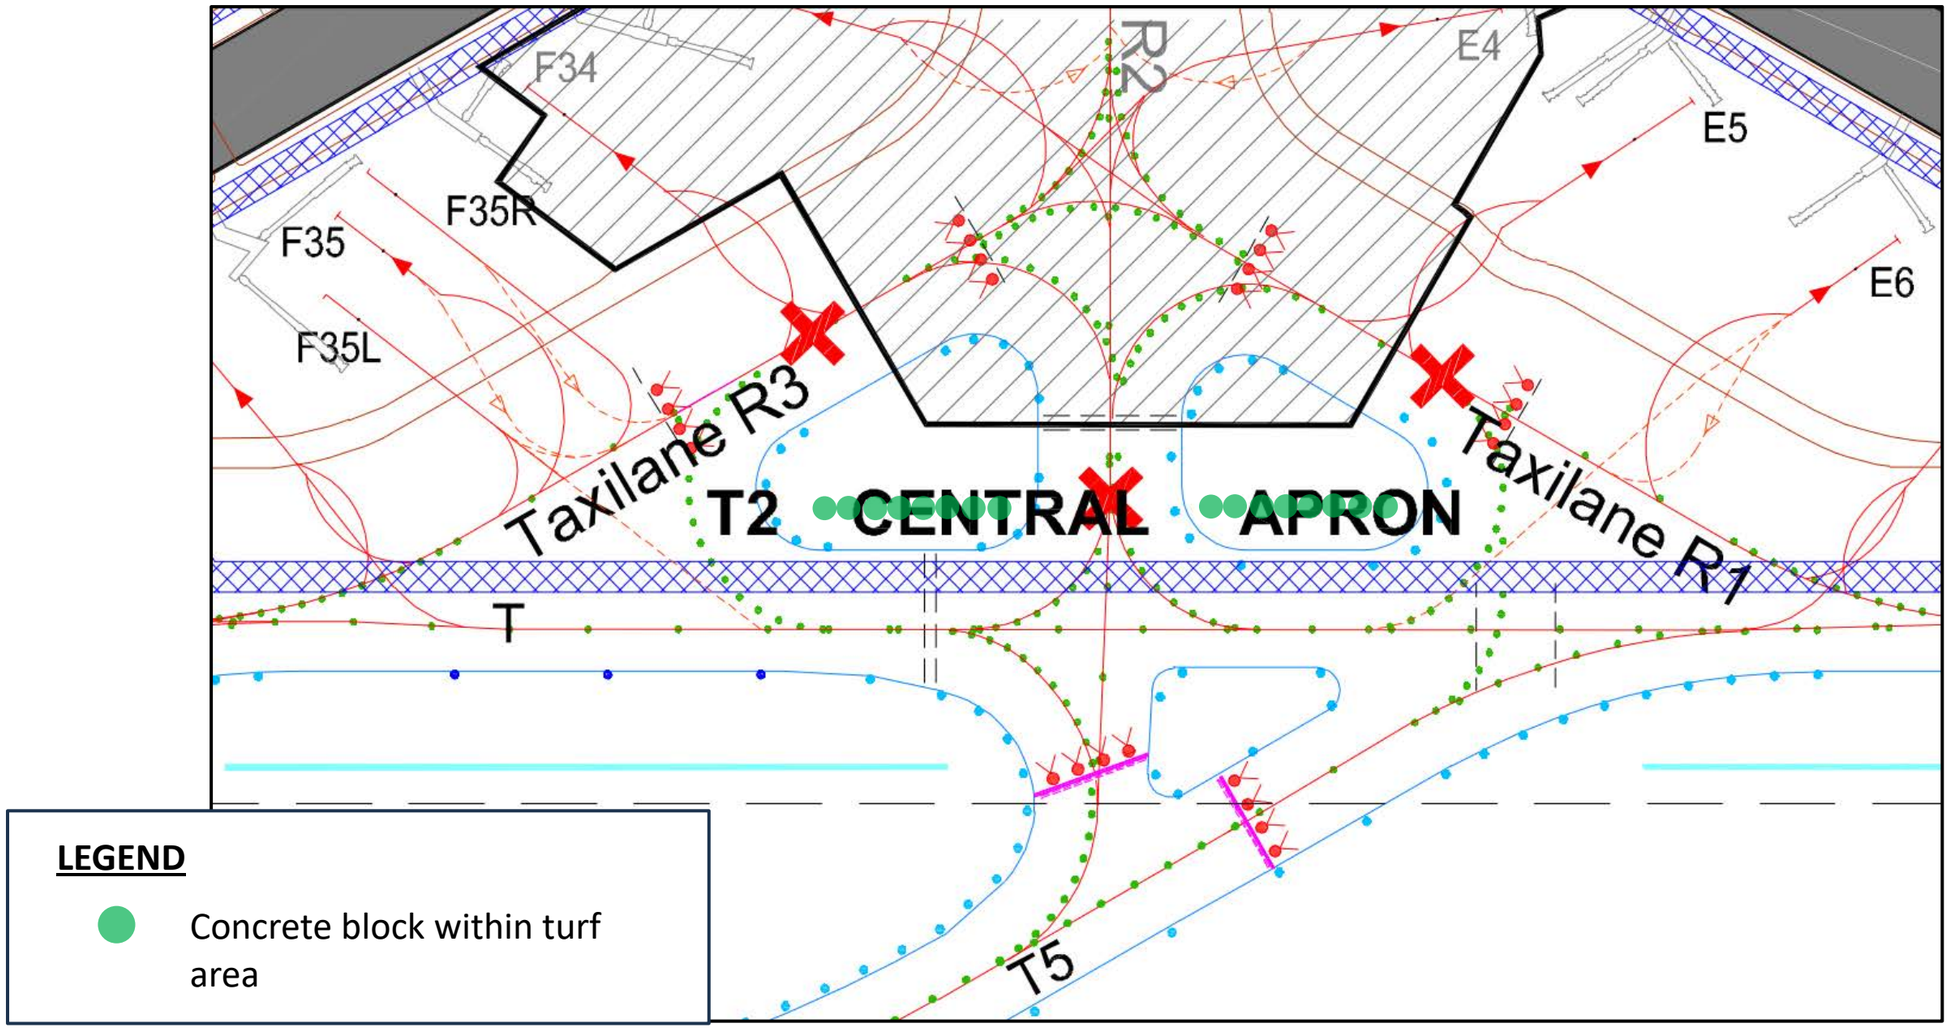ENLARGED LOCATION PLAN FOR THE LOCATION OF CONCRETE BLOCKS WITHIN THE TURF AREA OF T2 CENTRAL APRON OF SINGAPORE CHANGI AIRPORT