


ENLARGED LOCATION PLAN OF RAPID EXIT TAXIWAY INDICATOR LIGHTS (RETIL) ON RUNWAY 02C, SINGAPORE CHANGI AIRPORT

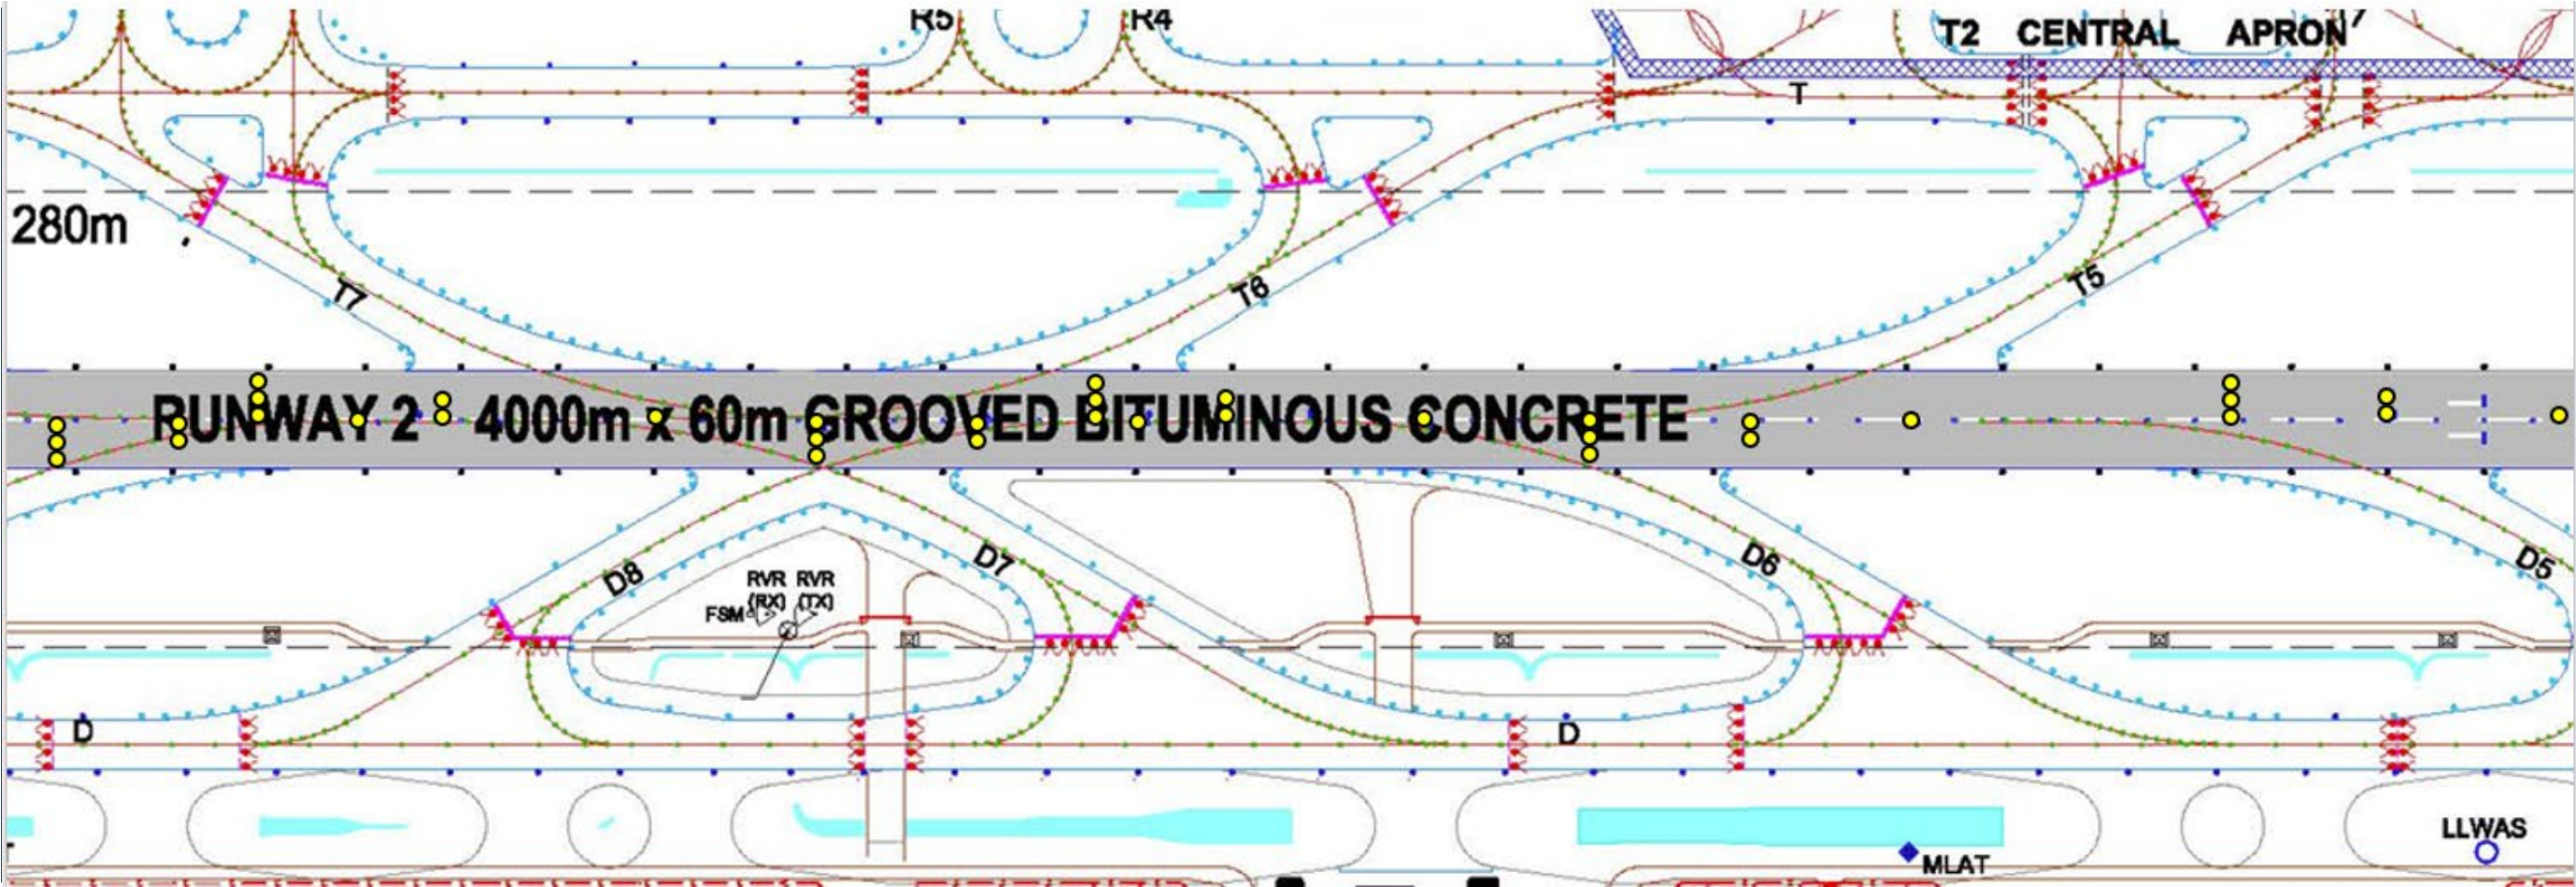

Legend

 RWY 02C RETIL