SELETAR AERODROME

LAYOUT OF SIGNIFICANT AERODROME BUILDINGS AND APRON FACILITIES

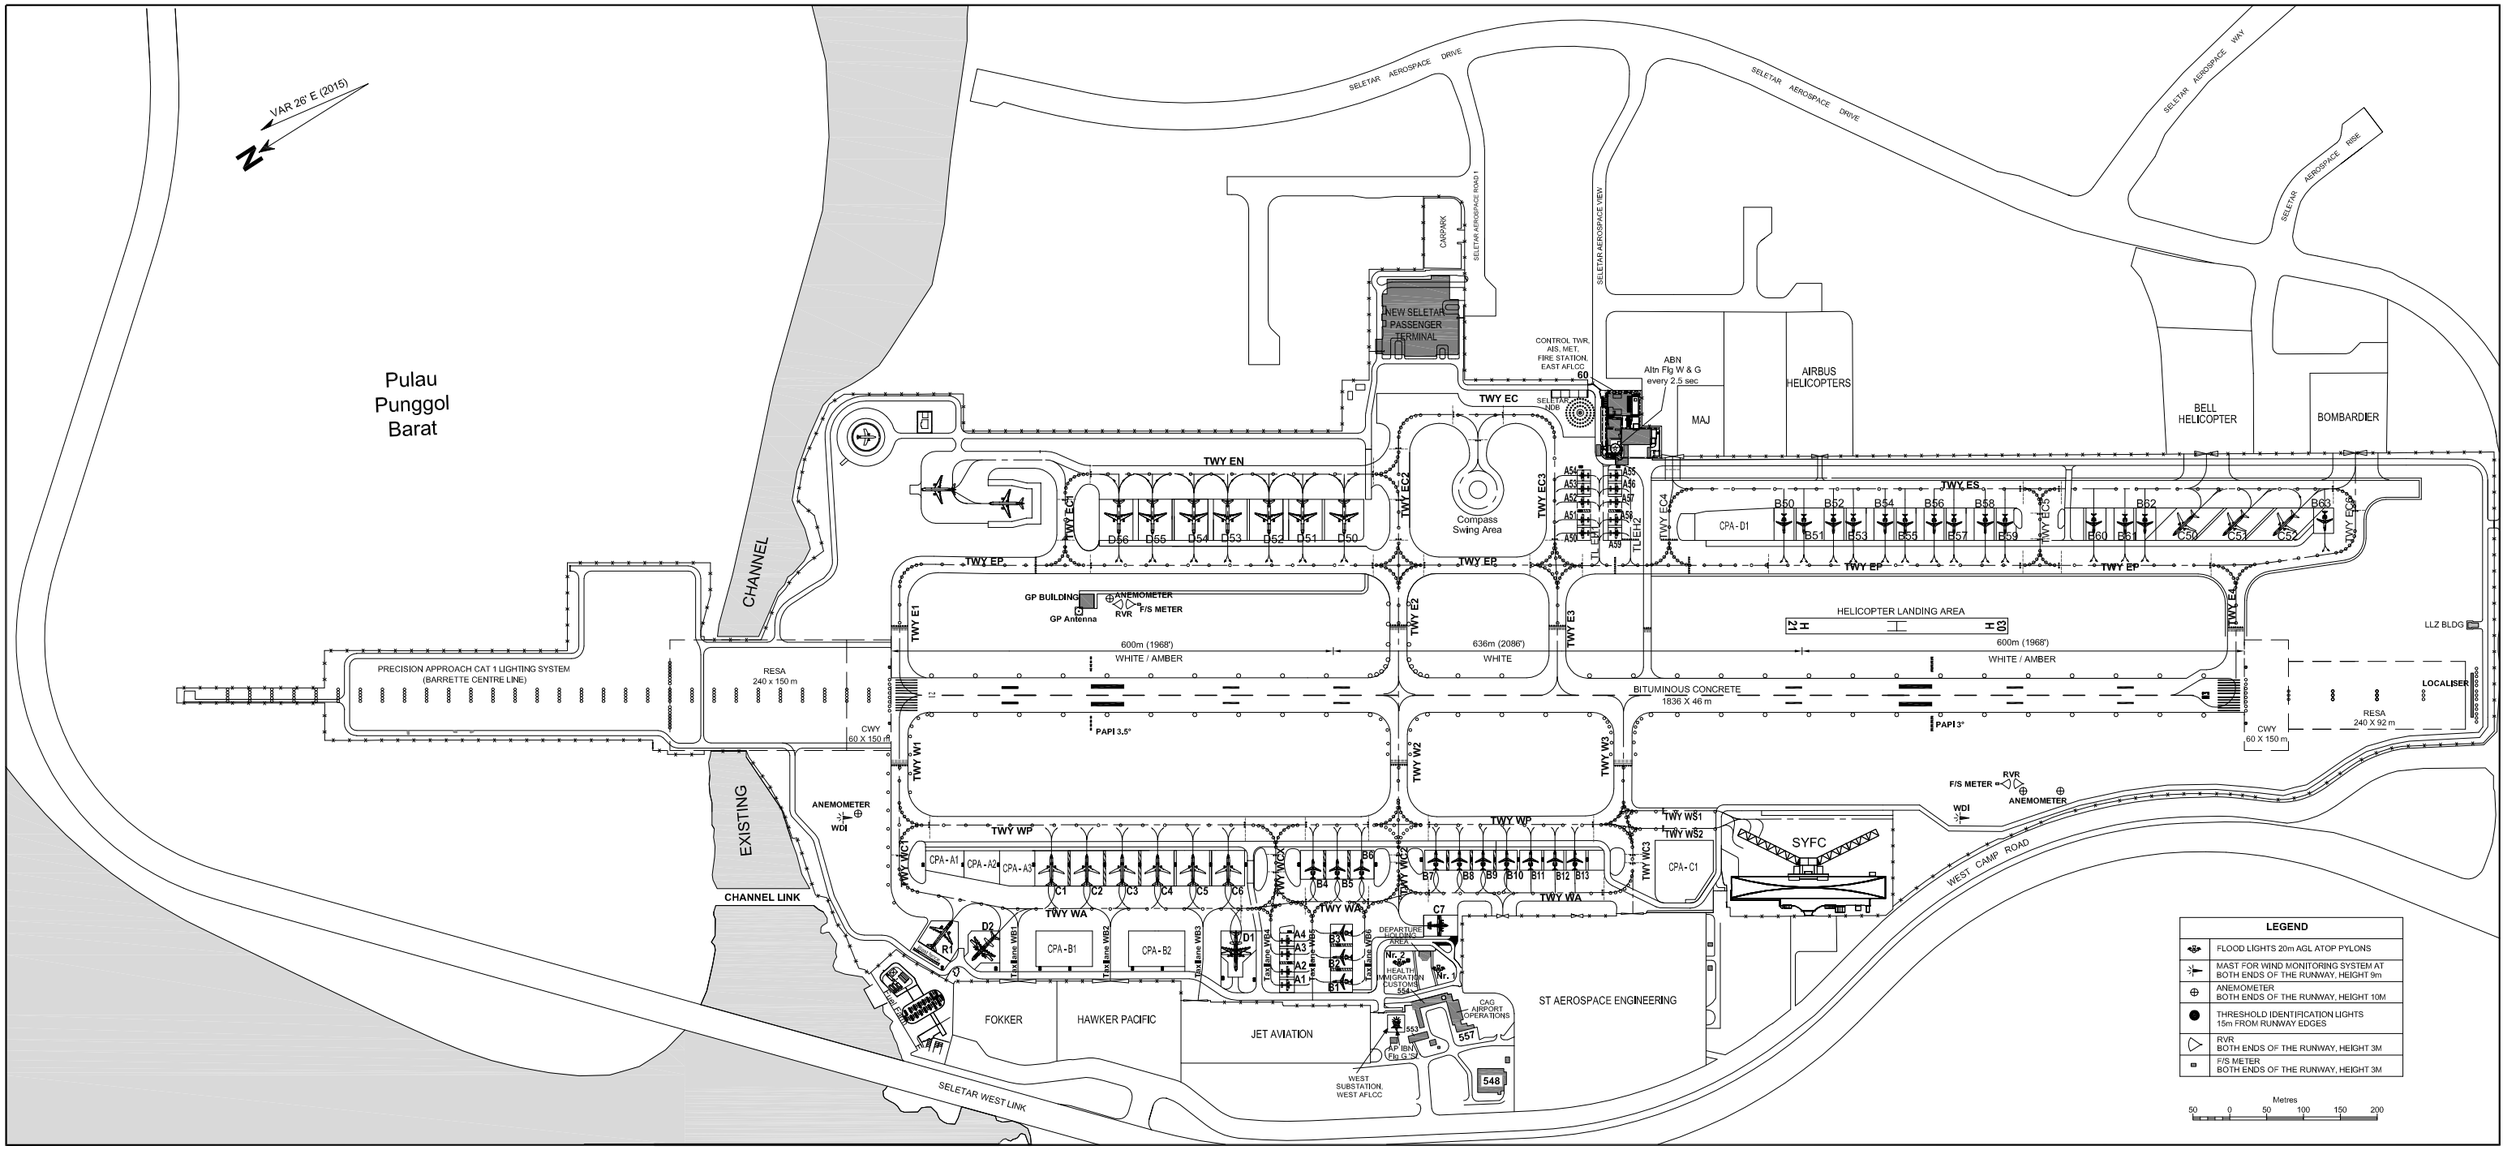

© 2018 Civil Aviation Authority Singapore

CHANGES : Addition of passenger terminal building, permanent diversion of perimeter roadway and precision approach category 1 lighting system at RWY 21, Relocation of approach light at end of RWY 03 and addition of localiser.