SELETAR AERODROME

LAYOUT OF SIGNIFICANT AERODROME BUILDINGS AND APRON FACILITIES

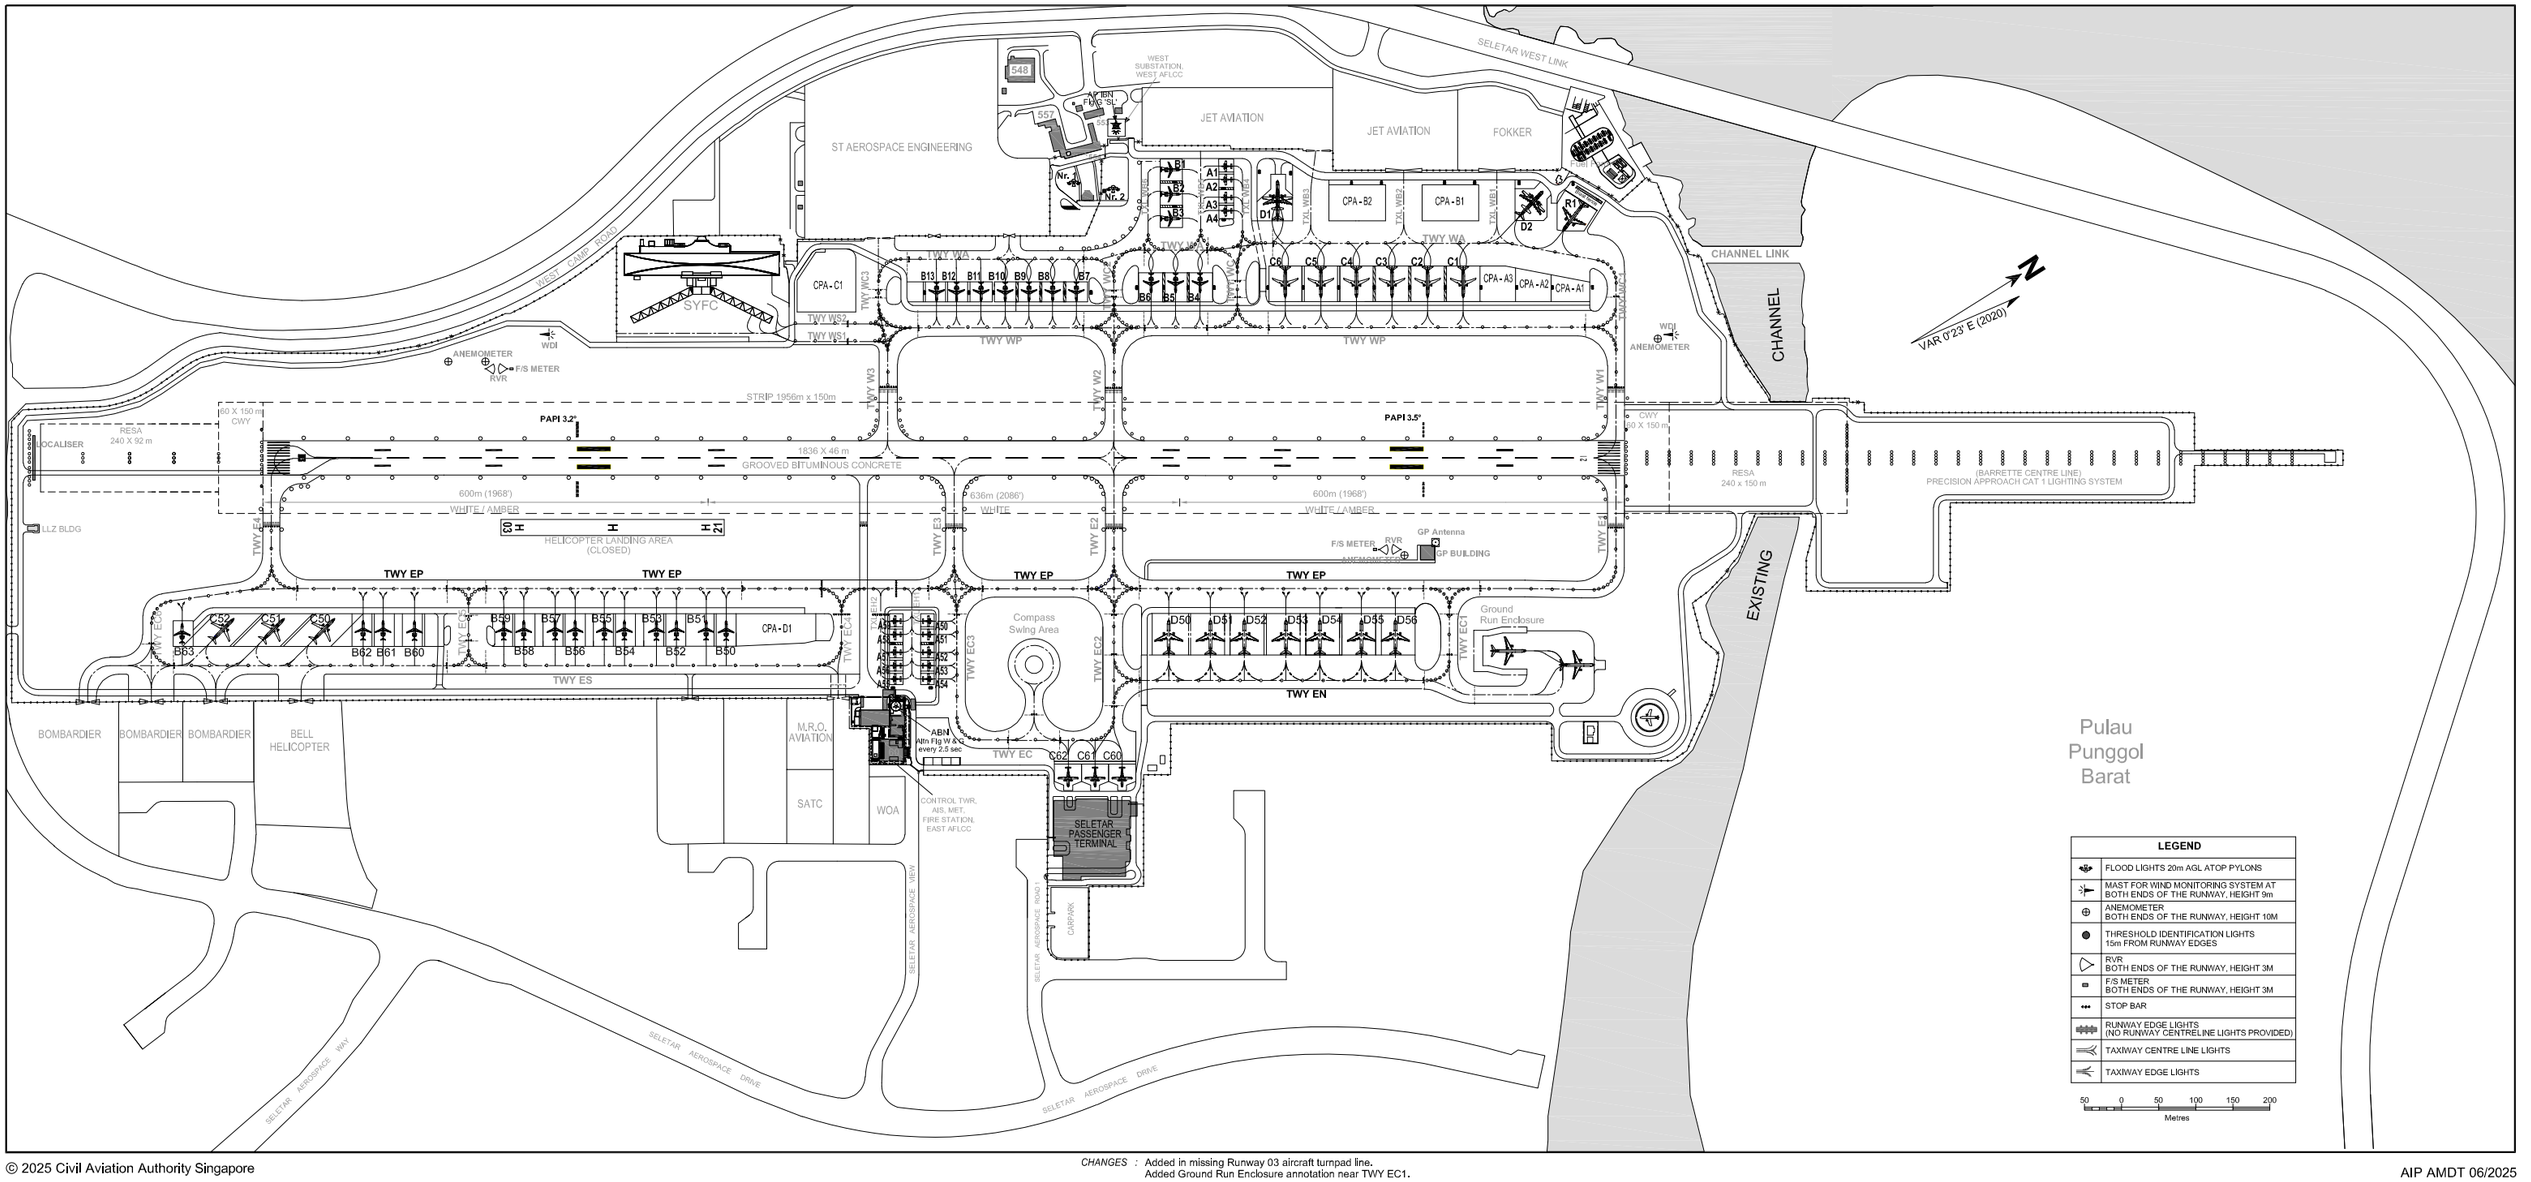

© 2025 Civil Aviation Authority Singapore

CHANGES : Added in missing Runway 03 aircraft turnpad line.
Added Ground Run Enclosure annotation near TWY EC1.