SELETAR AERODROME

LAYOUT OF SIGNIFICANT AERODROME BUILDINGS AND APRON FACILITIES

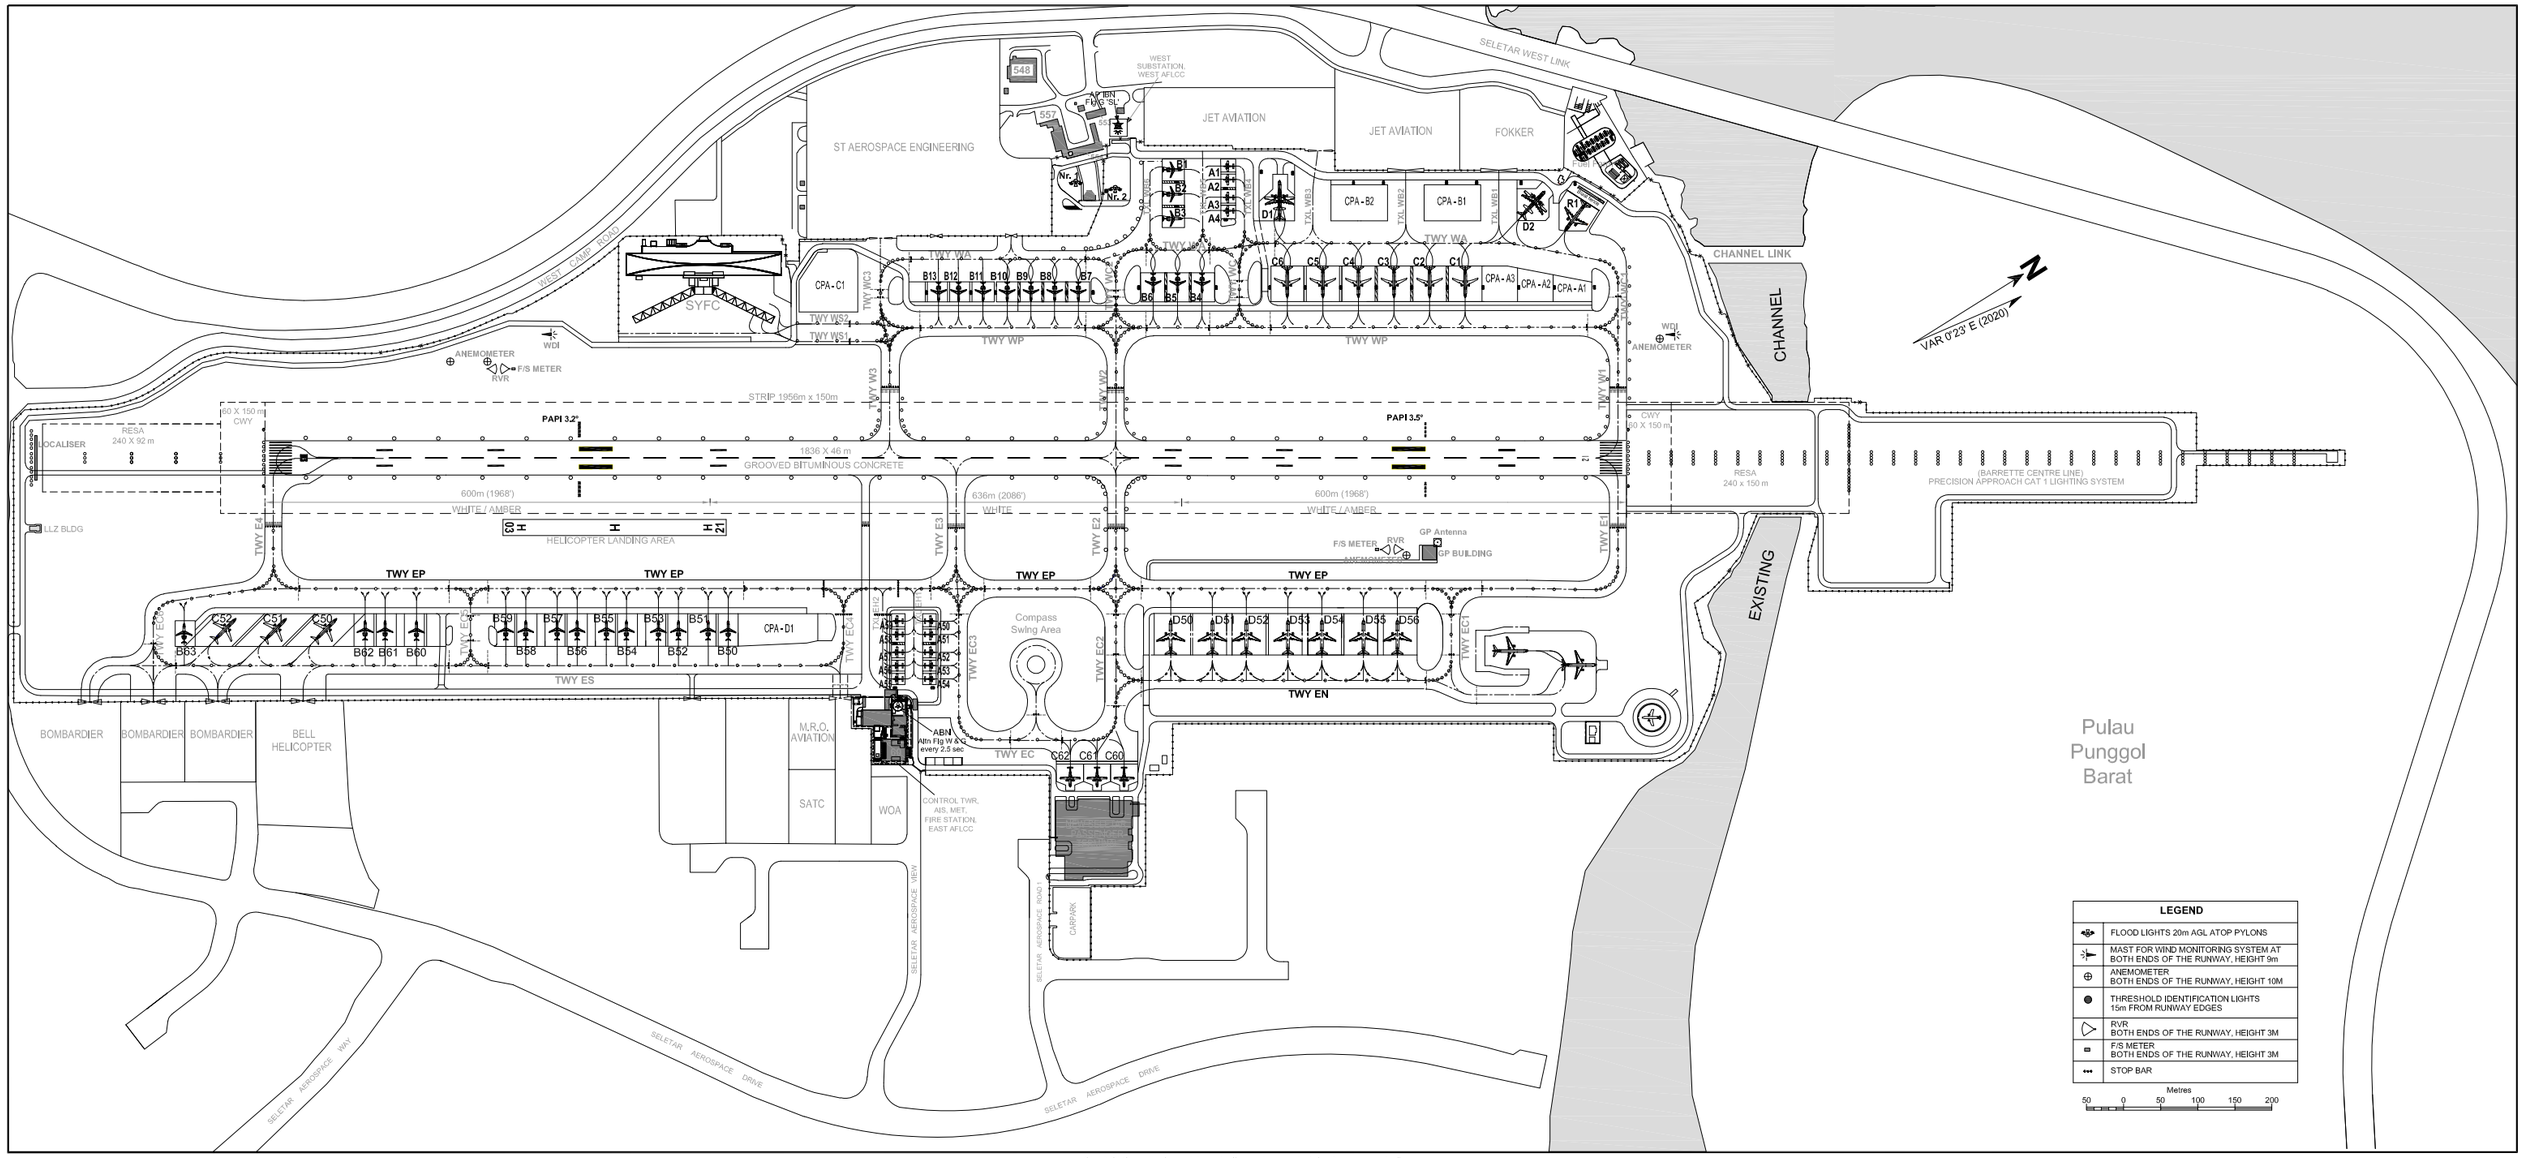

© 2024 Civil Aviation Authority Singapore

CHANGES : Taxiway E4 centreline extended to join Runway centreline.

Intentionally Left Blank