

PRECISION APPROACH TERRAIN CHART - ICAO

SINGAPORE/Singapore Changi
RWY 02L

DISTANCES AND HEIGHTS IN METRES

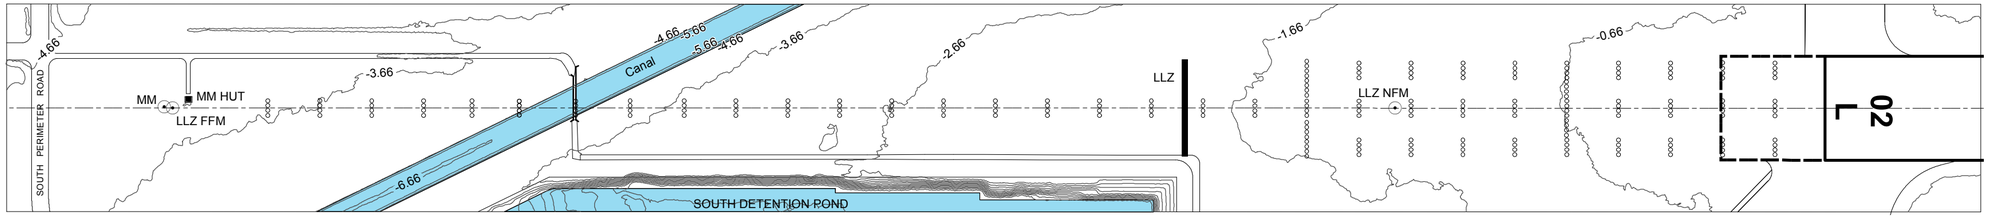

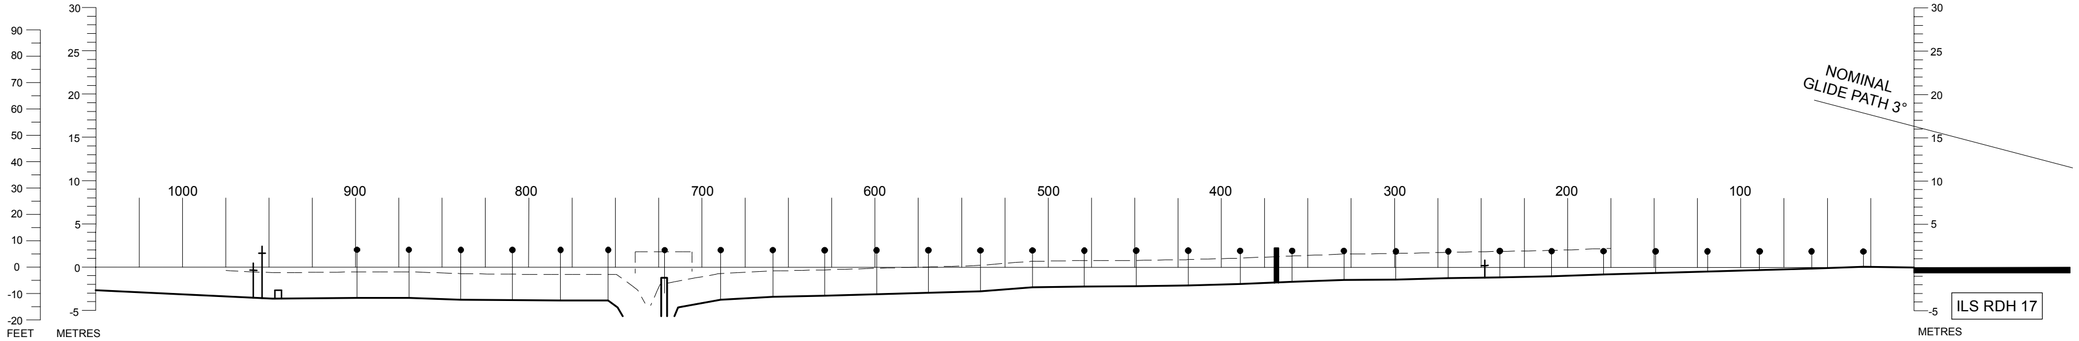

SCALE 1 : 2,500

0 50 100 200 300 Meters

0 50 100 200 300 400 500 600 700 800 900 1,000 Feet

HORIZONTAL SCALE 1 : 2,500

VERTICAL SCALE 1 : 500

CONTOUR AND HEIGHTS ARE RELATED TO ELEVATION OF RWY THR

LEGEND	
BUILDING	
ROAD	
CONTOUR	
BRIDGE	
ANTENNA	
LOCALISER	LLZ
APPROACH LIGHTS	
CENTRE-LINE PROFILE	
DEVIATION AT LEAST +/- 3m FROM CENTERLINE PROFILE	

AMENDMENT RECORD

NO.	DATE	ENTERED BY

© 2019 Civil Aviation Authority Singapore

CHANGES : ILS RDH amended.